DRAFT ONLY - NOT FOR CONSTRUCTION

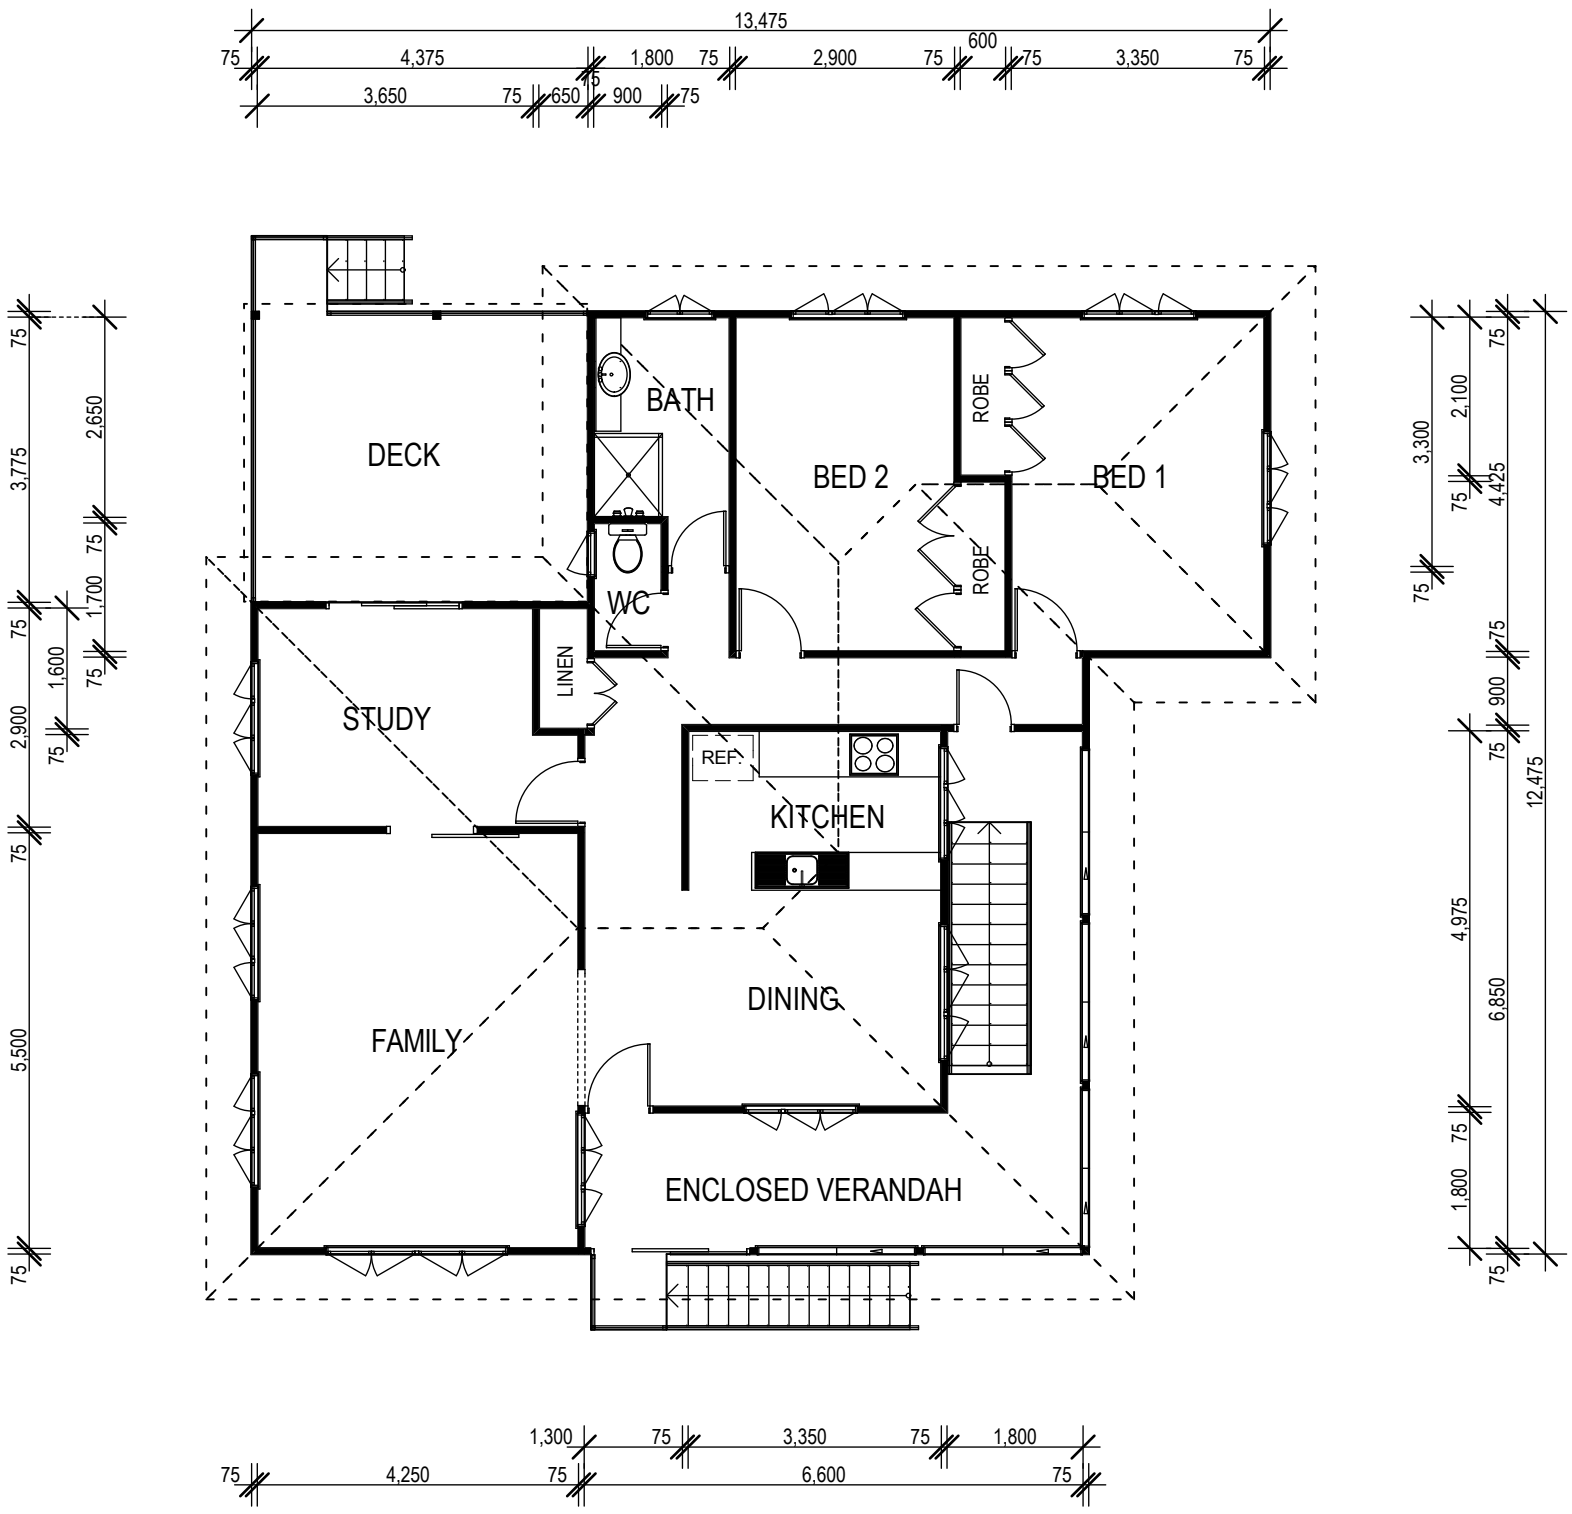

1 / - EXISTING FLOOR PLAN - FLOOR LEVEL L01
SCALE @ A3 1:100

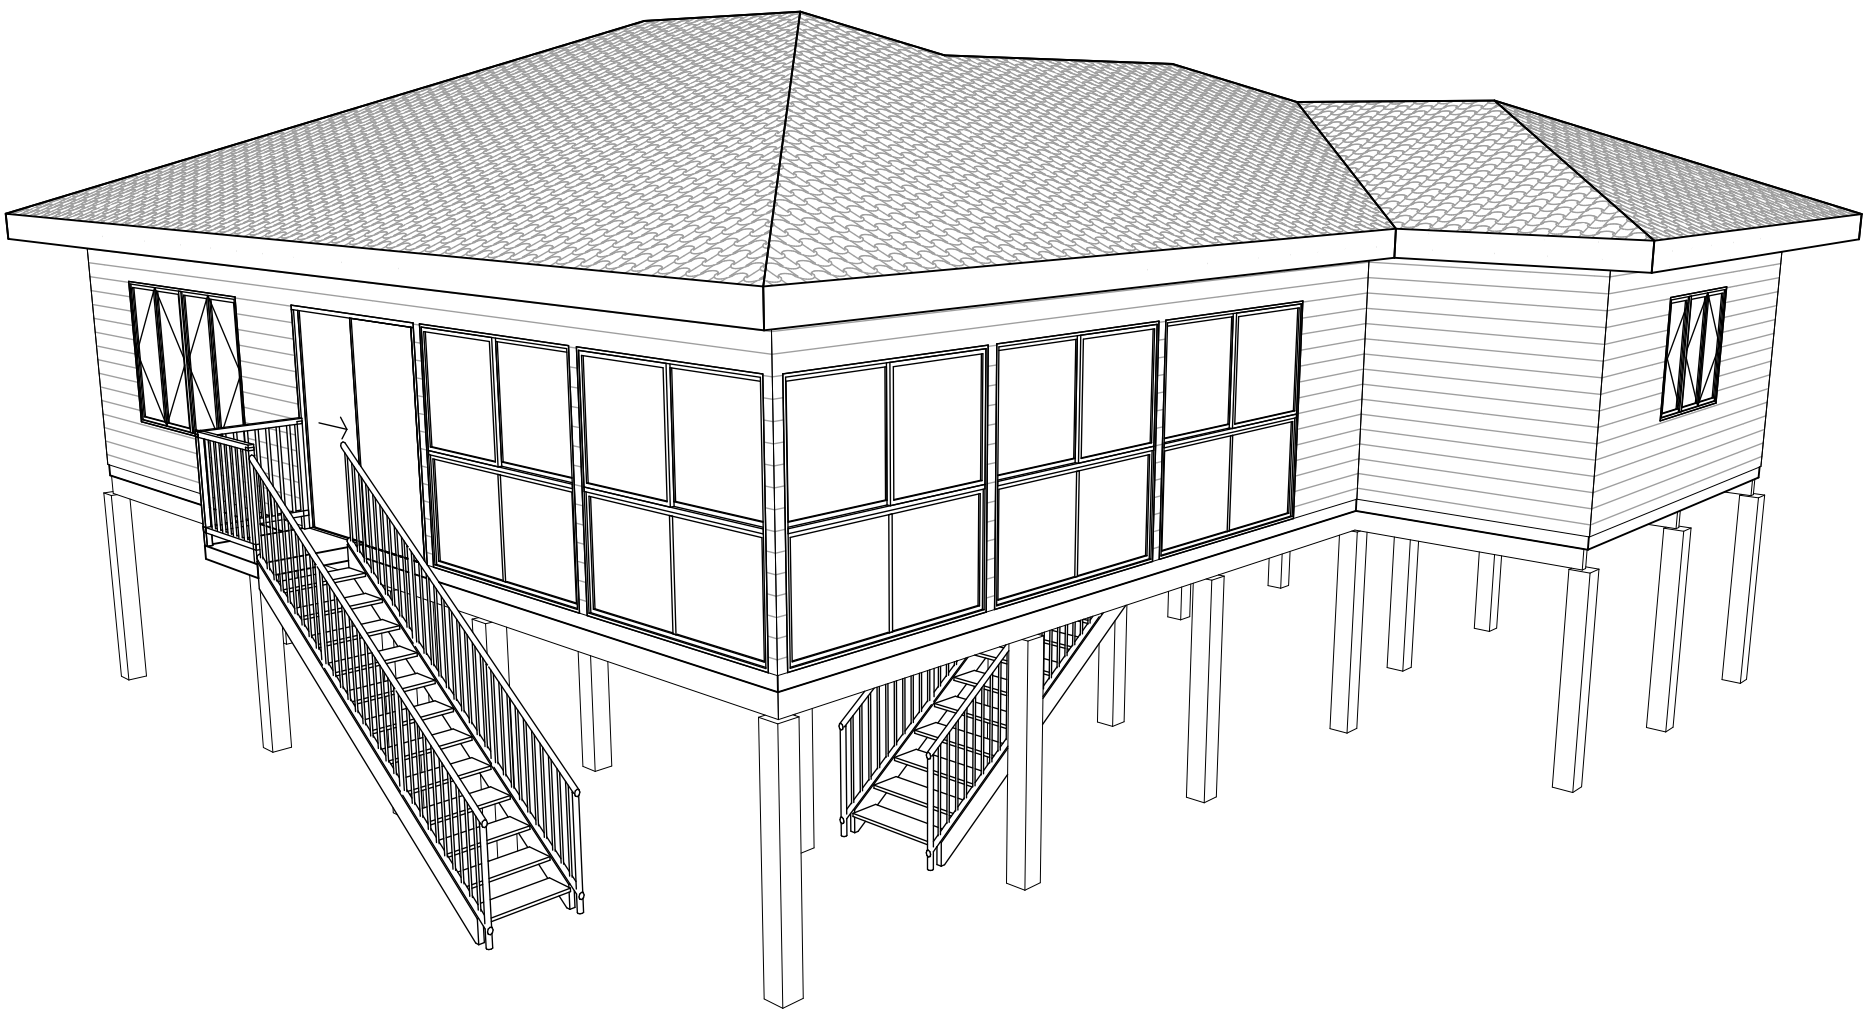

General Notes

1. Confirm details of setouts, levels, setbacks and critical dimensions on site prior to and during the works. Notify designer of any discrepencies discovered before proceeding.
2. All construction to comply with the building code of Australia and applicable Australian standards.
3. Use dimensions over scaling off the drawing.
4. These drawings and the Copyright thereof are the property of CONTRACT DESIGN STAFF P/L and shall not be used, retained or copied without the written authority of CONTRACT DESIGN STAFF P/L.

Issue	Revision	Date
A	PRELIMINARY ISSUE	29/03/2011

Amendments

Contract Design Staff Pty Ltd
PO Box 262, Moorooka, 4105
(07) 3892 4360 Fax (07) 3892 4775
QBSA 42635

Client PJ McElroy Builder		**Scale** As Shown	**Date** 29/03/2011	**Job no.** CDS11002
Project McElroy Residence		**Drawn** VN	**Checked** VN	**Approved**
Location	**Drawing Title** EXISTING FLOOR PLANS	**Drawing no.** WD 1202		**Issue** A