Issue	Date	Description	Initial

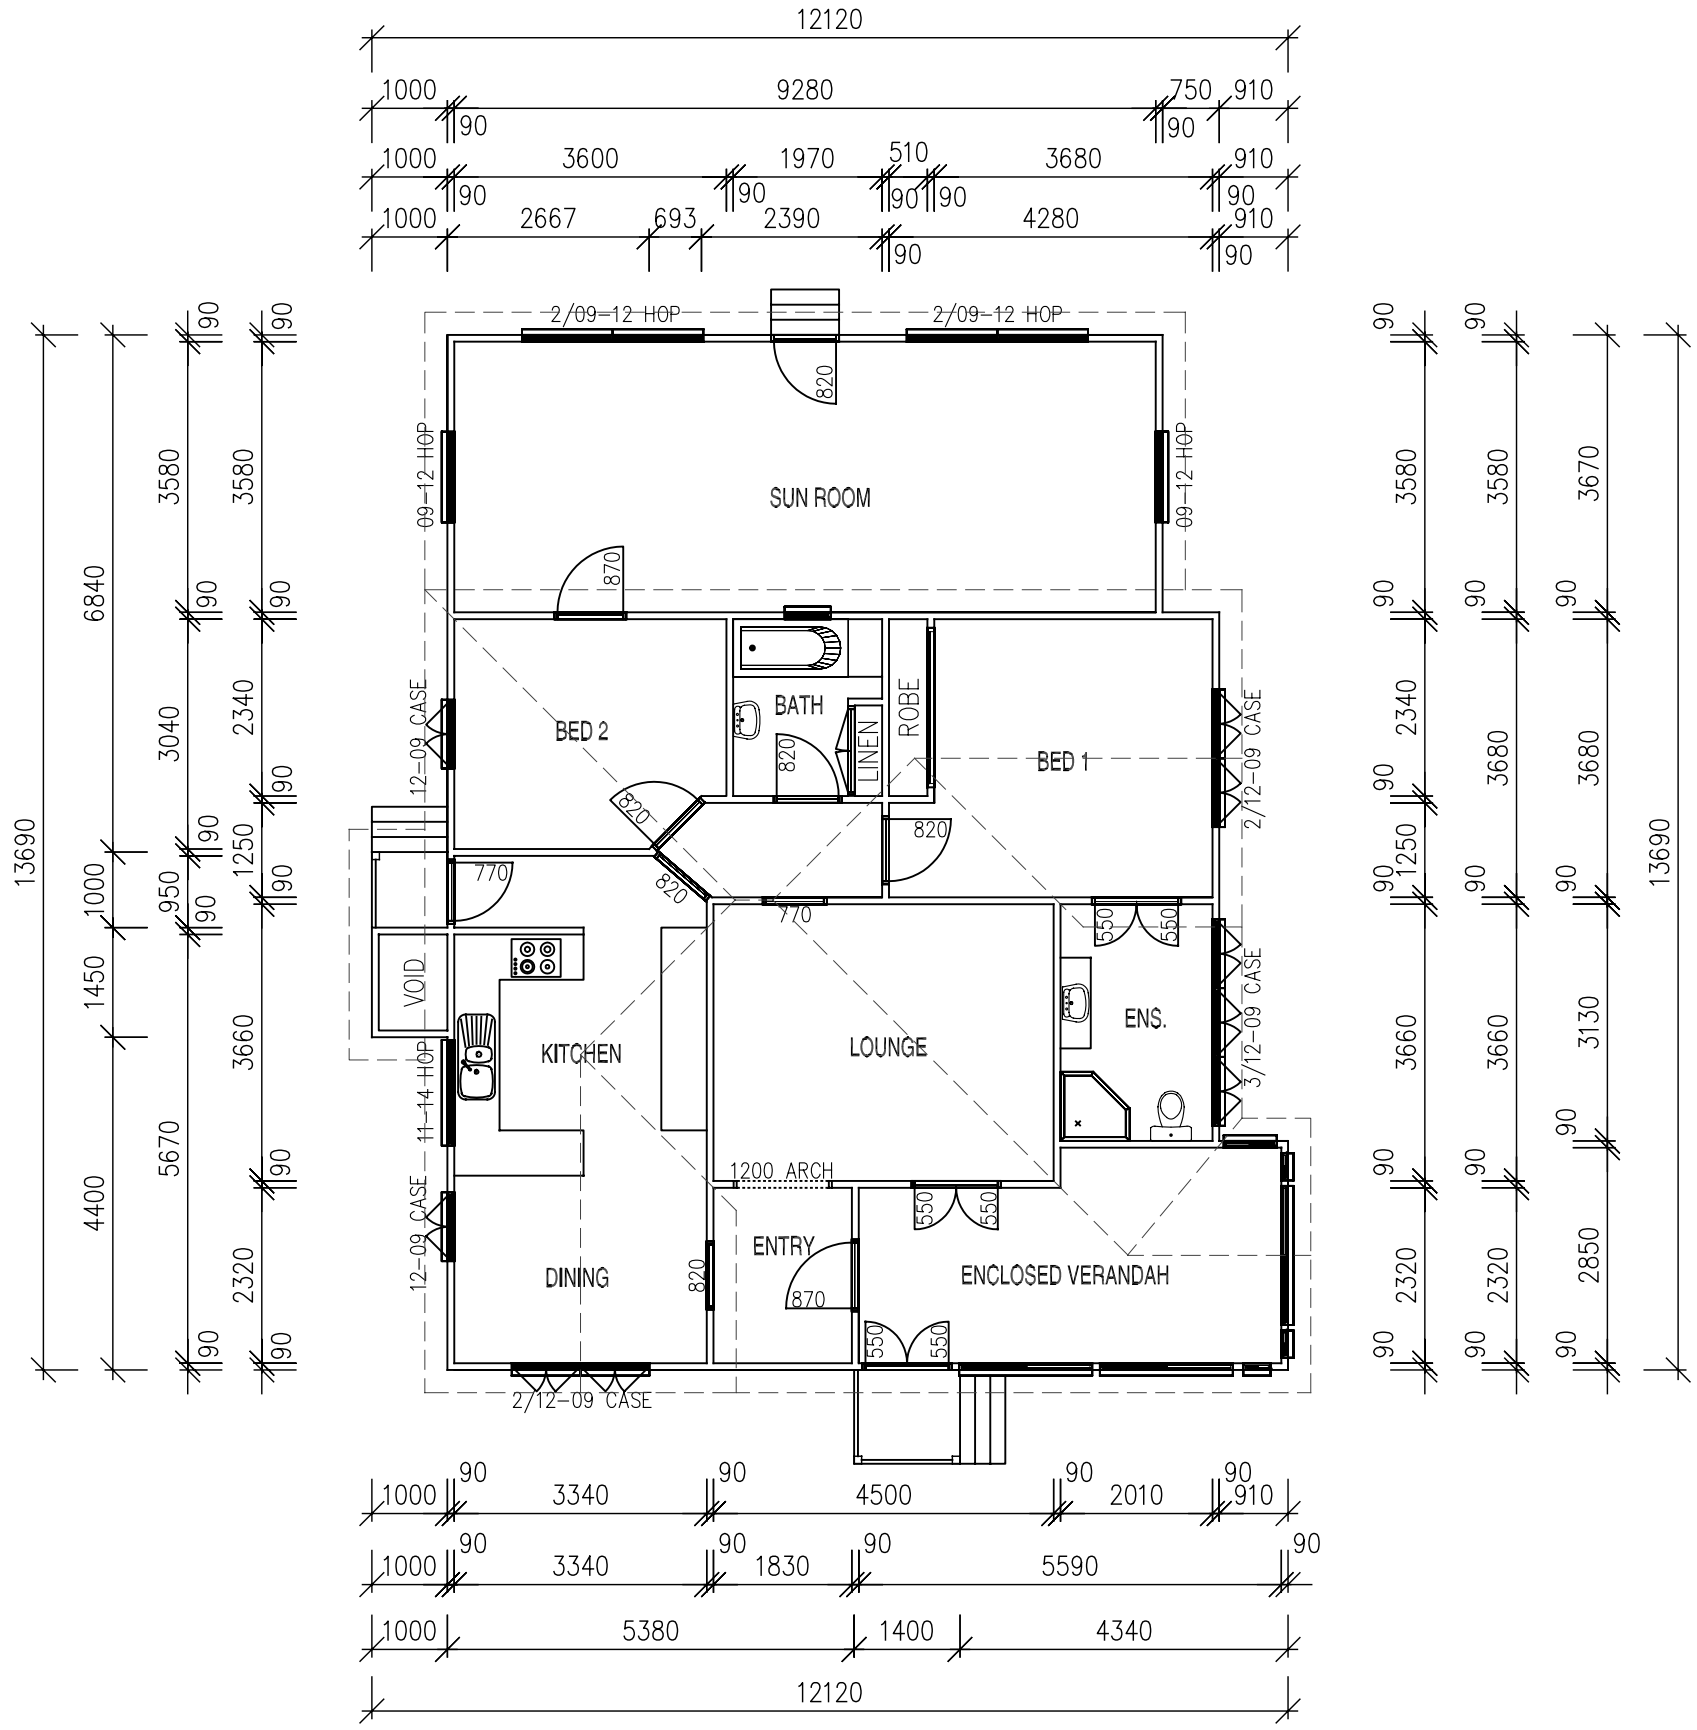

Existing Floor Plan

SCALE 1 : 100

Floor Area

LIVING AREA = 126.8 Sq.m.
VERANDAH AREA = 15.3 Sq.m.

TOTAL FLOOR AREA = 142.1 Sq.m.

Client	Project			
BETH WOOD	PROPOSED EXTENSION CUNNINGHAM STREET DALBY QLD 4405	Scale 1 : 100 @A3 Date 12th DECEMBER '06 Drawn L.A.SKERMAN Sheet 2 OF 7	Job No. D171-06 Checked Approved	Issue

building designers' association of queensland inc.
Licensed Building Designers
A.G. Martin Pty. Ltd.
QBSA Lic. No. 1077723
Licensed Under QBSA Act 1991
www.martindesign.com.au
42 North Street,
DALBY QLD 4405
Ph: (07) 4662 1403
Fax: (07) 4669 8049
73 Kingaroy Street,
KINGAROY QLD 4610
Ph: (07) 4162 8480
Fax: (07) 4162 8495
A.G. MARTIN DESIGN & DRAFTING